THE LASALLE GROUP

ASSISTED LIVING, 156 WEST DUNDEE RD WHEELING, ILLINOIS

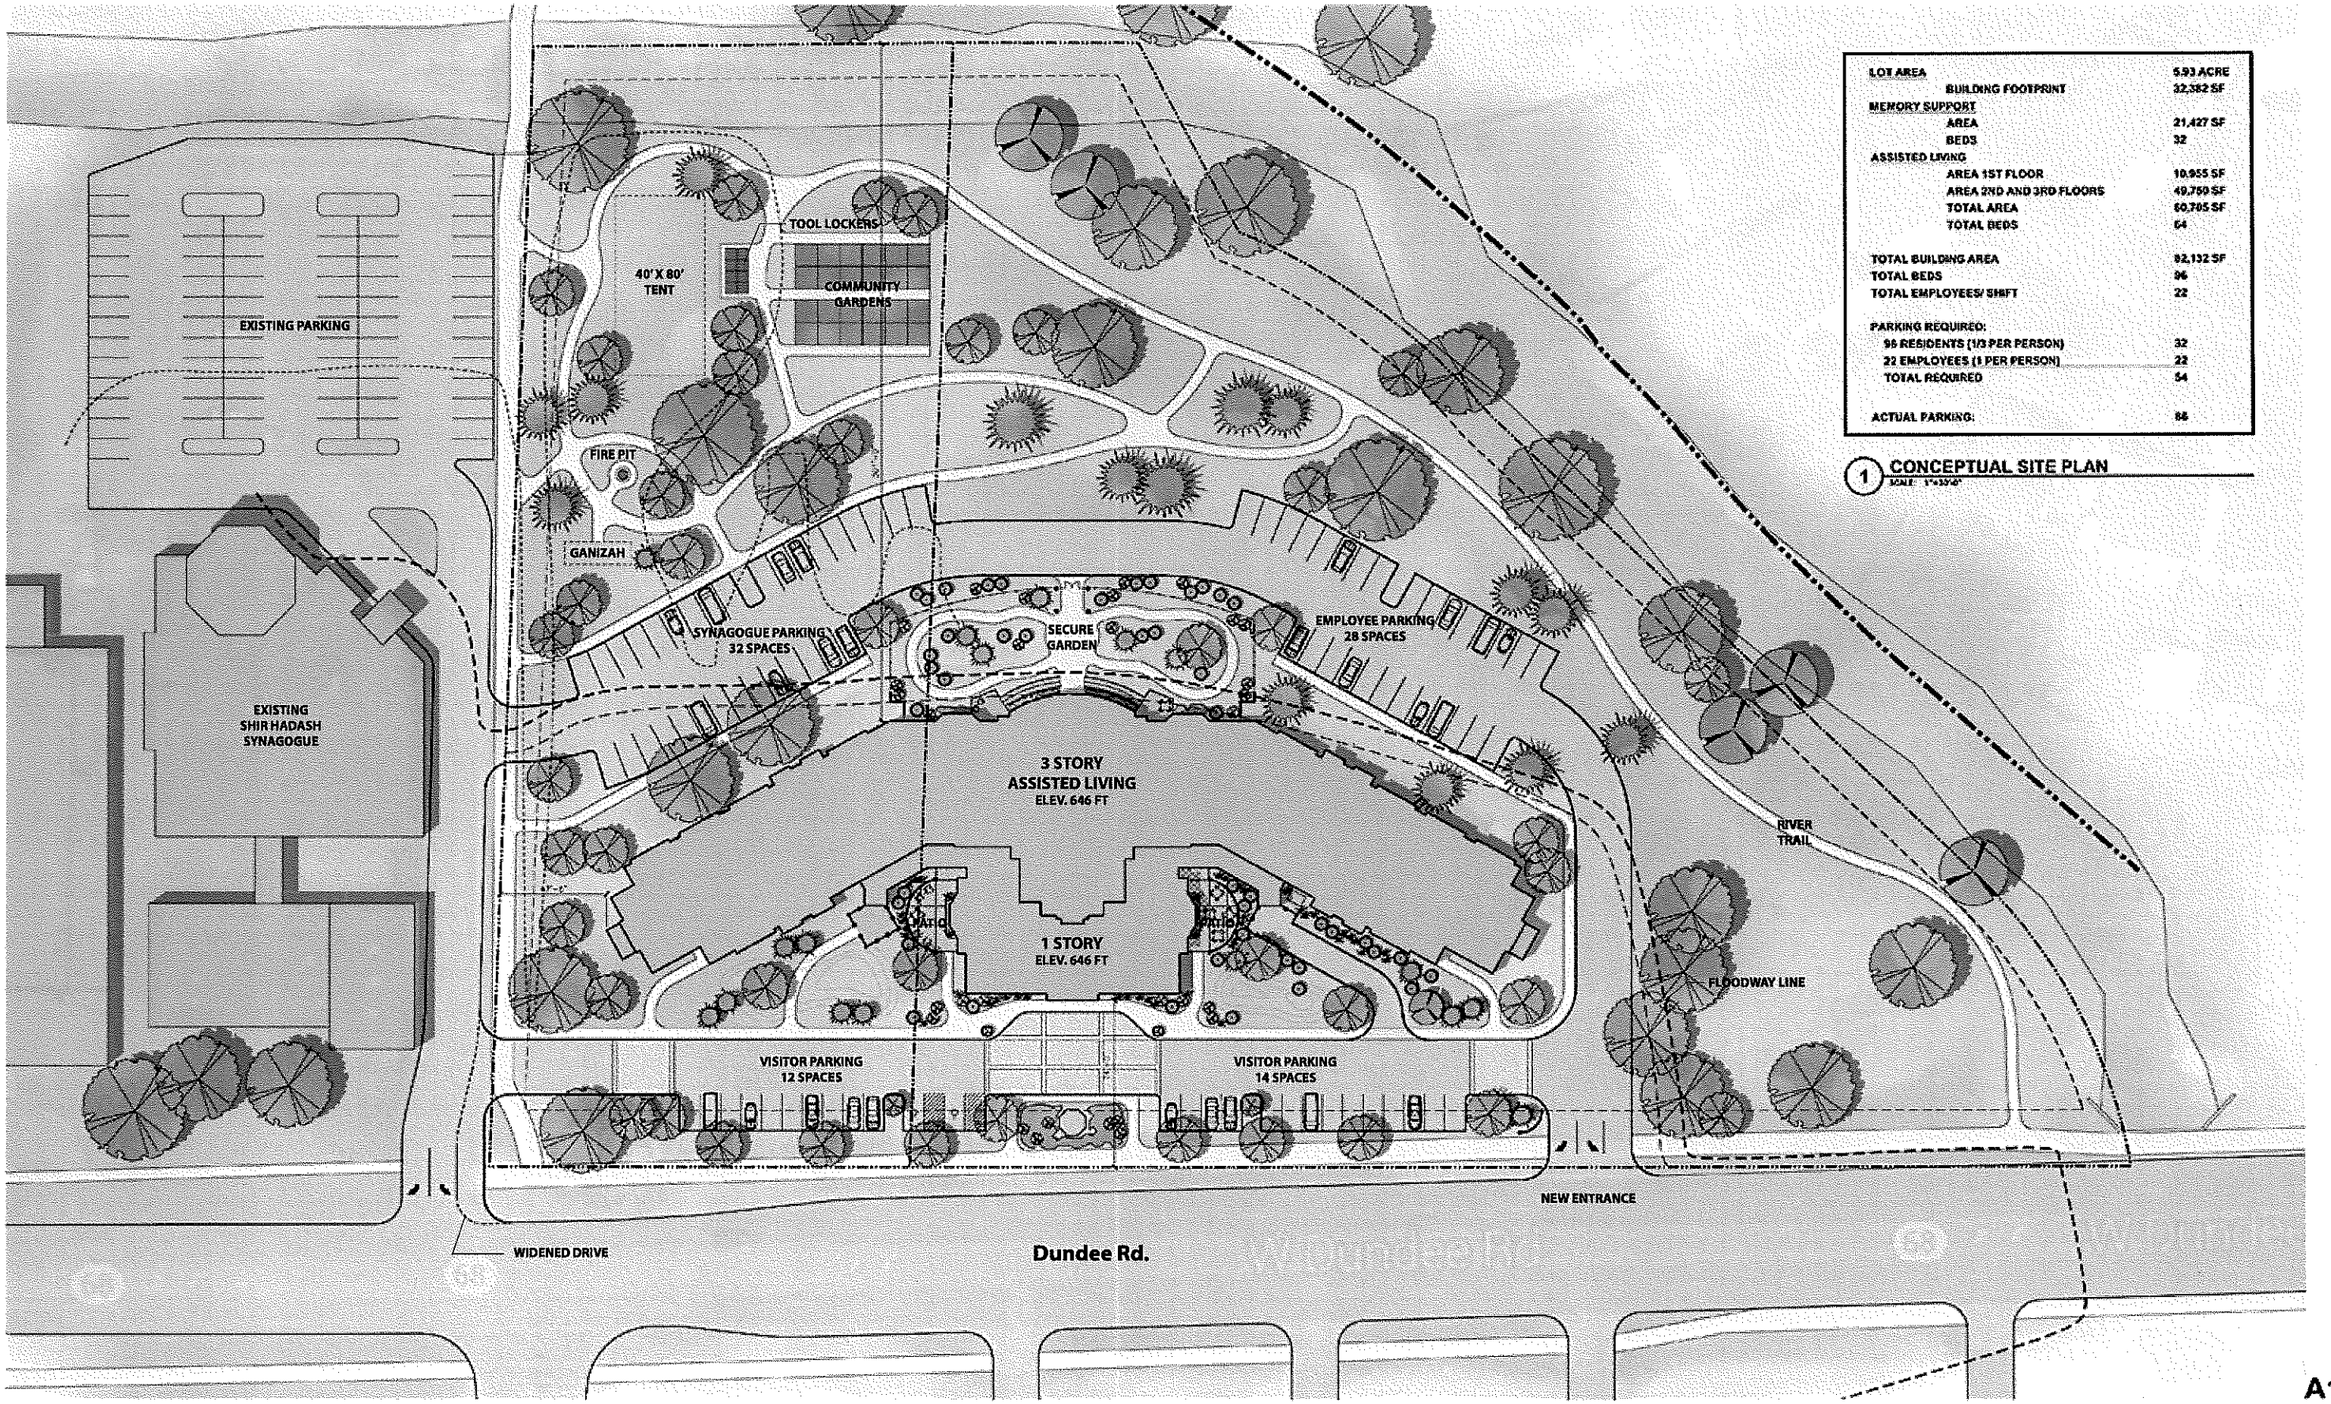

LOT AREA	5.93 ACRE
BUILDING FOOTPRINT	32,382 SF
MEMORY SUPPORT	
AREA	21,427 SF
BEDS	32
ASSISTED LIVING	
AREA 1ST FLOOR	10,955 SF
AREA 2ND AND 3RD FLOORS	49,750 SF
TOTAL AREA	60,705 SF
TOTAL BEDS	64
TOTAL BUILDING AREA	82,132 SF
TOTAL BEDS	96
TOTAL EMPLOYEES/ SHIFT	22
PARKING REQUIRED:	
96 RESIDENTS (1/3 PER PERSON)	32
22 EMPLOYEES (1 PER PERSON)	22
TOTAL REQUIRED	54
ACTUAL PARKING:	86

1 CONCEPTUAL SITE PLAN

SCALE: 1"=30'-0"

A1

FEBRUARY 11, 2014

SAS Architects & Planners
630 Dundee Road Northbrook, IL 60062 847 564-8333 fax. 847 564-9989 www.sasarch.com

© 2014 SAS ARCHITECTS AND PLANNERS

THE LASALLE GROUP

ASSISTED LIVING, 156 WEST DUNDEE RD WHEELING, ILLINOIS

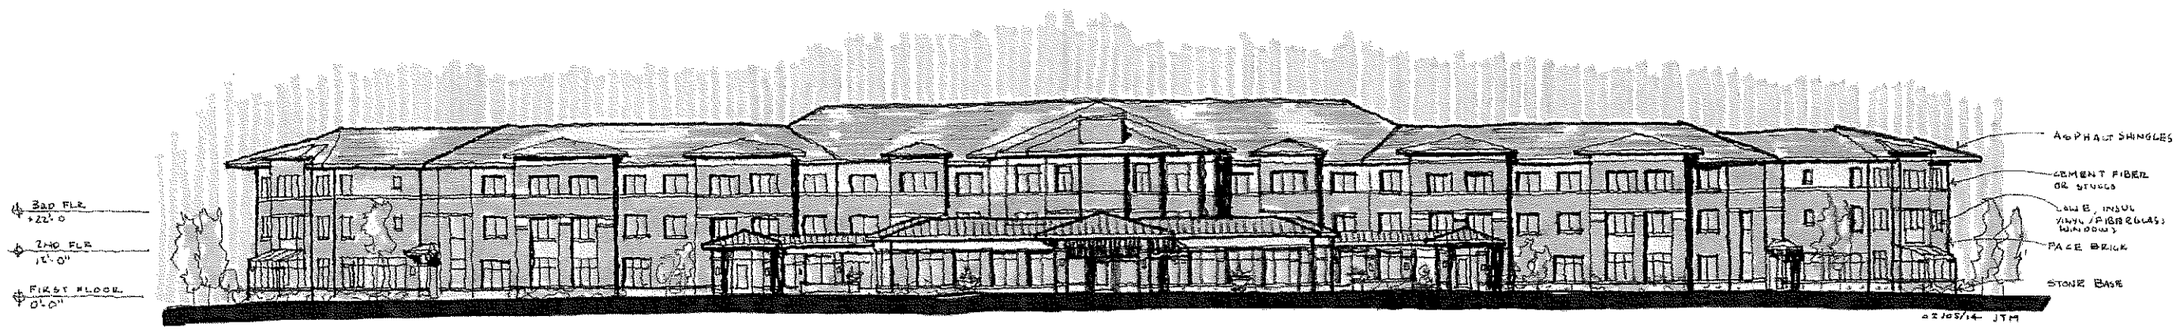

1 CONCEPTUAL DUNDEE ROAD ELEVATION
SCALE 1/16"=1'-0"

SAS Architects & Planners
630 Dundee Road Northbrook, IL 60062 847 564-8333 fax. 847 564-9989 www.sasarch.com

FEBRUARY 11, 2014

© 2014 SAS ARCHITECTS AND PLANNERS