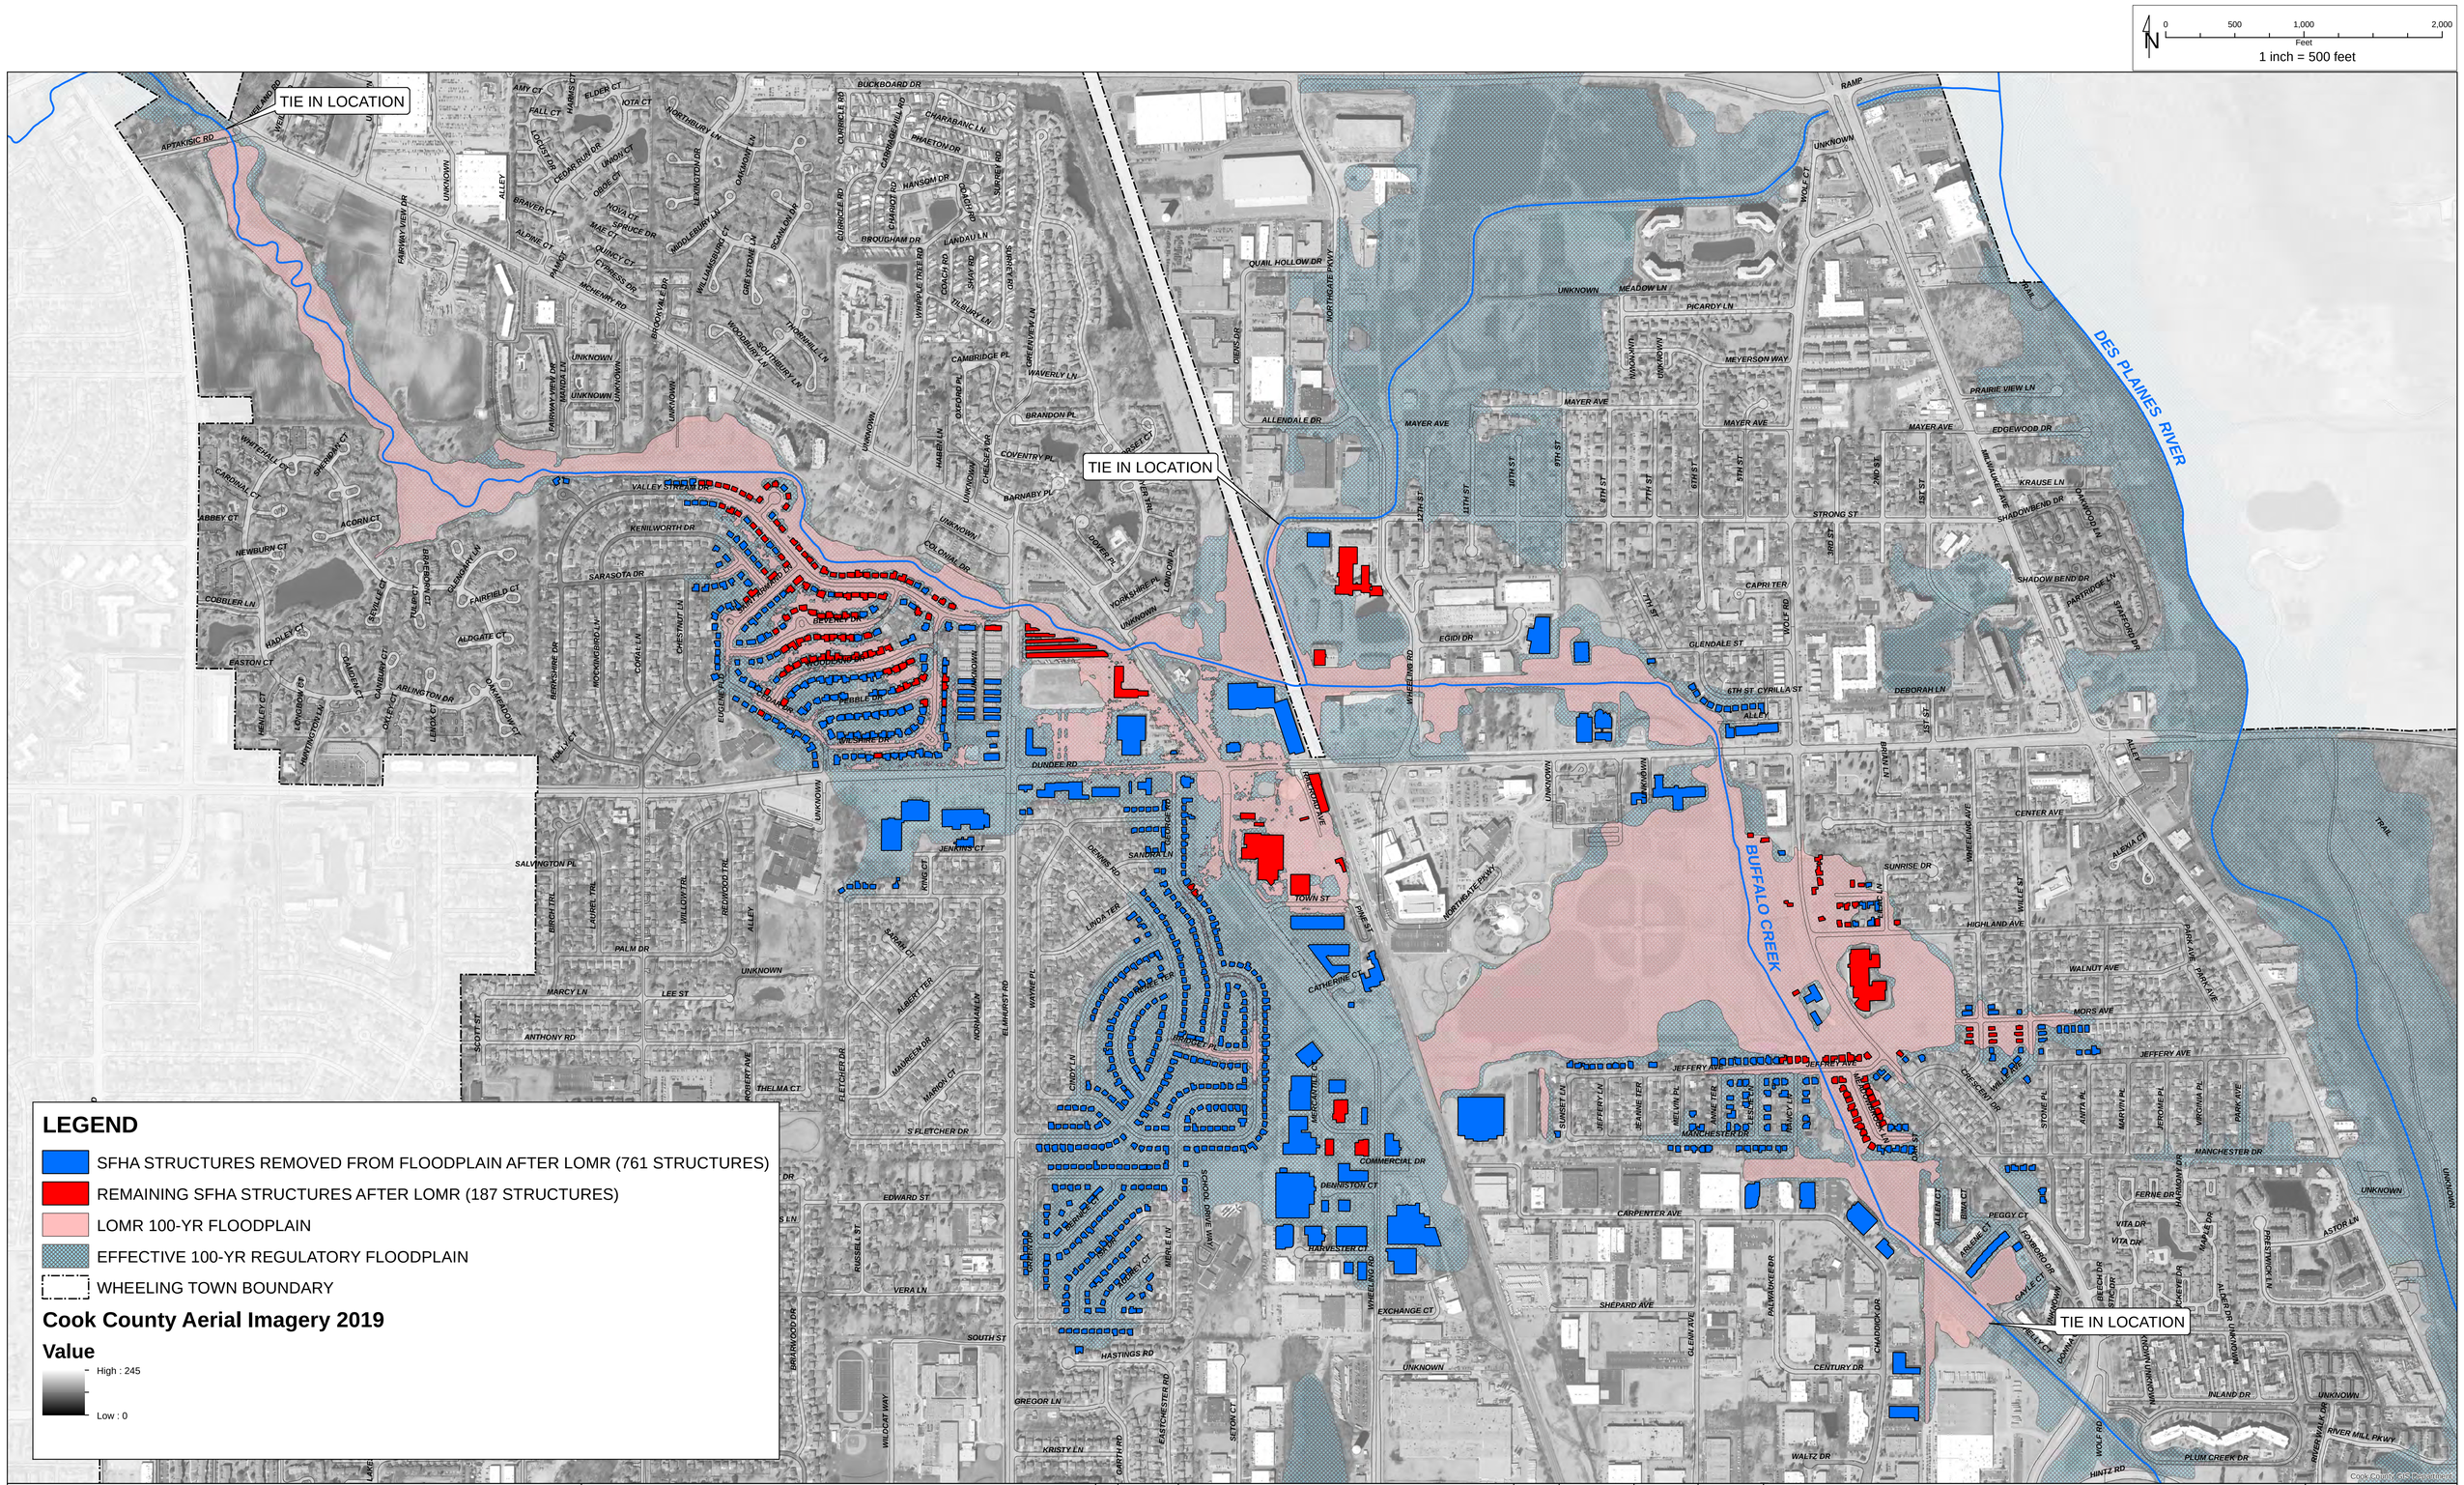

CHRISTOPHER B. BURKE ENGINEERING LTD.
9575 West Higgins Road, Suite 600
Rosemont, Illinois 60018
(847) 823-0500

CLIENT:

VILLAGE OF WHEELING

NO.	DATE	NATURE OF REVISION	CHKD.

DSGN.	MJB
DWN.	MJB
CHKD.	ELG
SCALE:	1"=800'
GIS USER:	MBURKE
MODEL:	ArcGIS 10.1

FILE NAME: N:\Wheeling\160030\GIS\Exhibits\Public Notice 052820\EX2 - SFHA Structures with Aerial.mxd

PLOT DATE: 5/29/2020

TITLE:

SFHA STRUCTURES ALONG BUFFALO CREEK IN WHEELING, IL

PROJ. NO. 16-0030

DATE:

SHEET 0 OF 0

DRAWING NO.

EXH 2