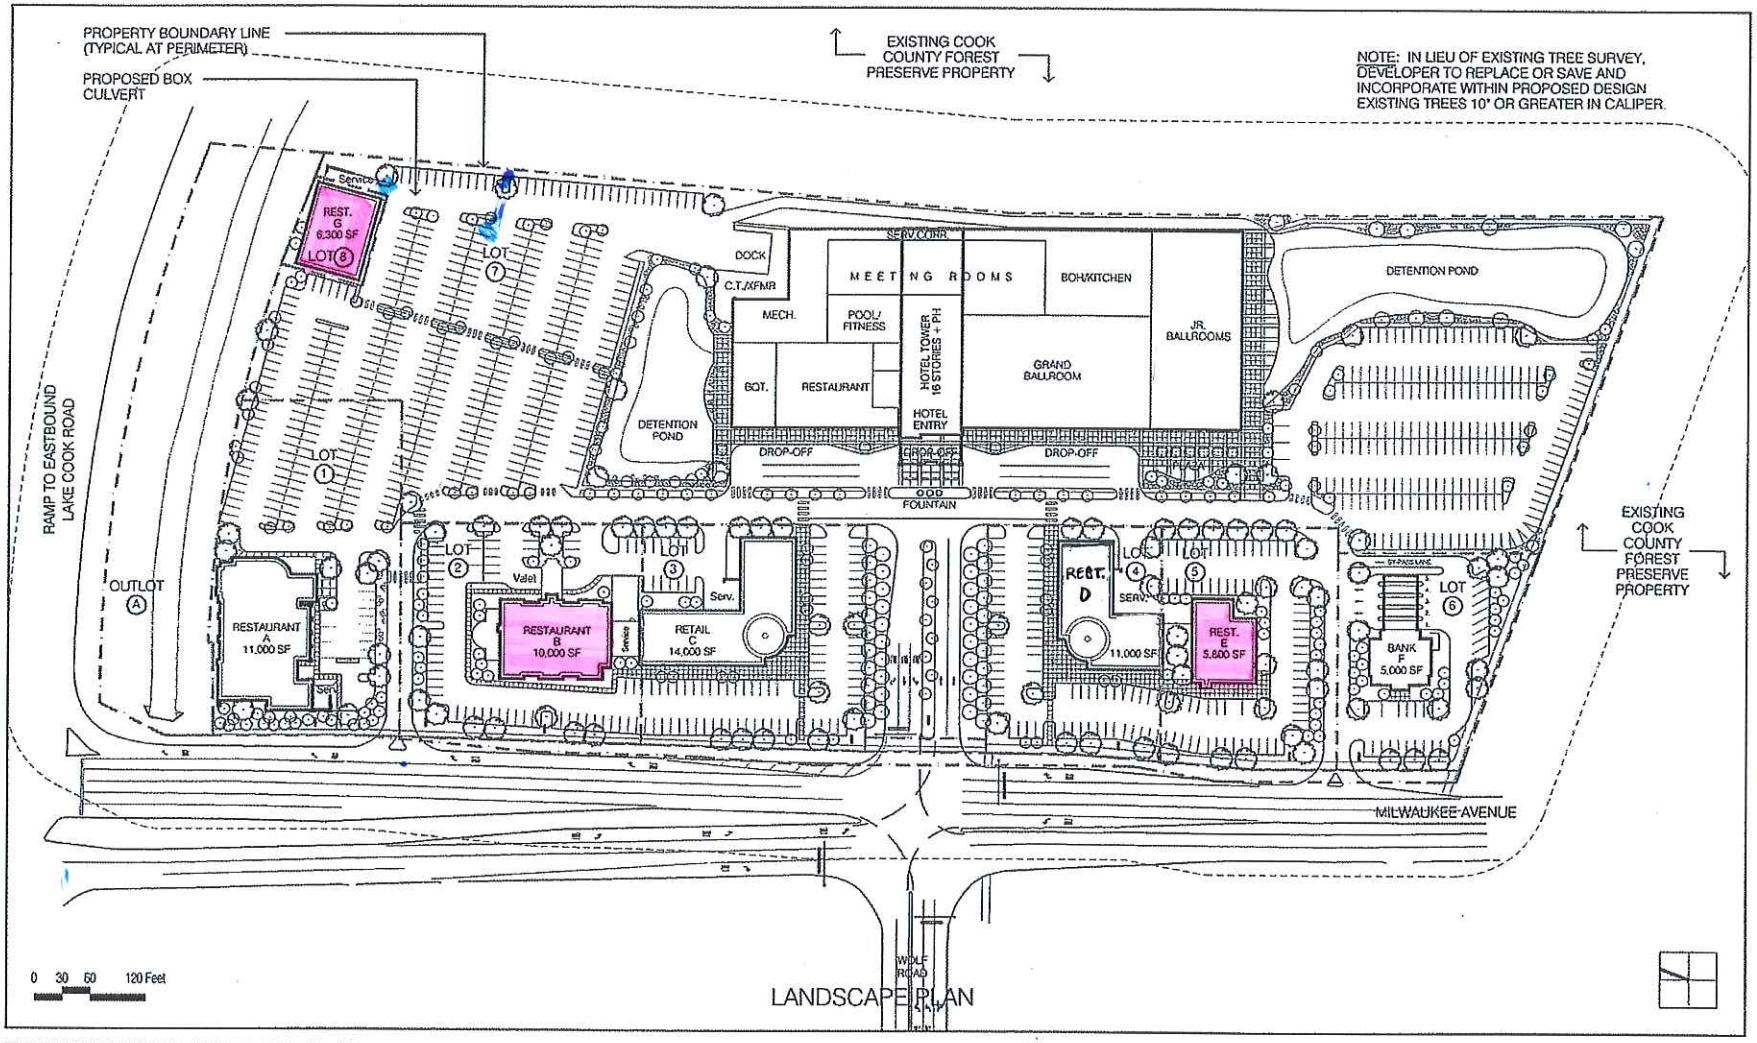

THE WESTIN NORTH SHORE, WHEELING, IL

REVISED SITE LAYOUT - UPDATED RESTAURANT 'A'

JULY 25, 2005

TO BE BUILT

VOA ASSOCIATES INCORPORATED

224 S. MICHIGAN AVENUE
SUITE 1400
CHICAGO, ILLINOIS 60604-2529

AS OF 6/16/09