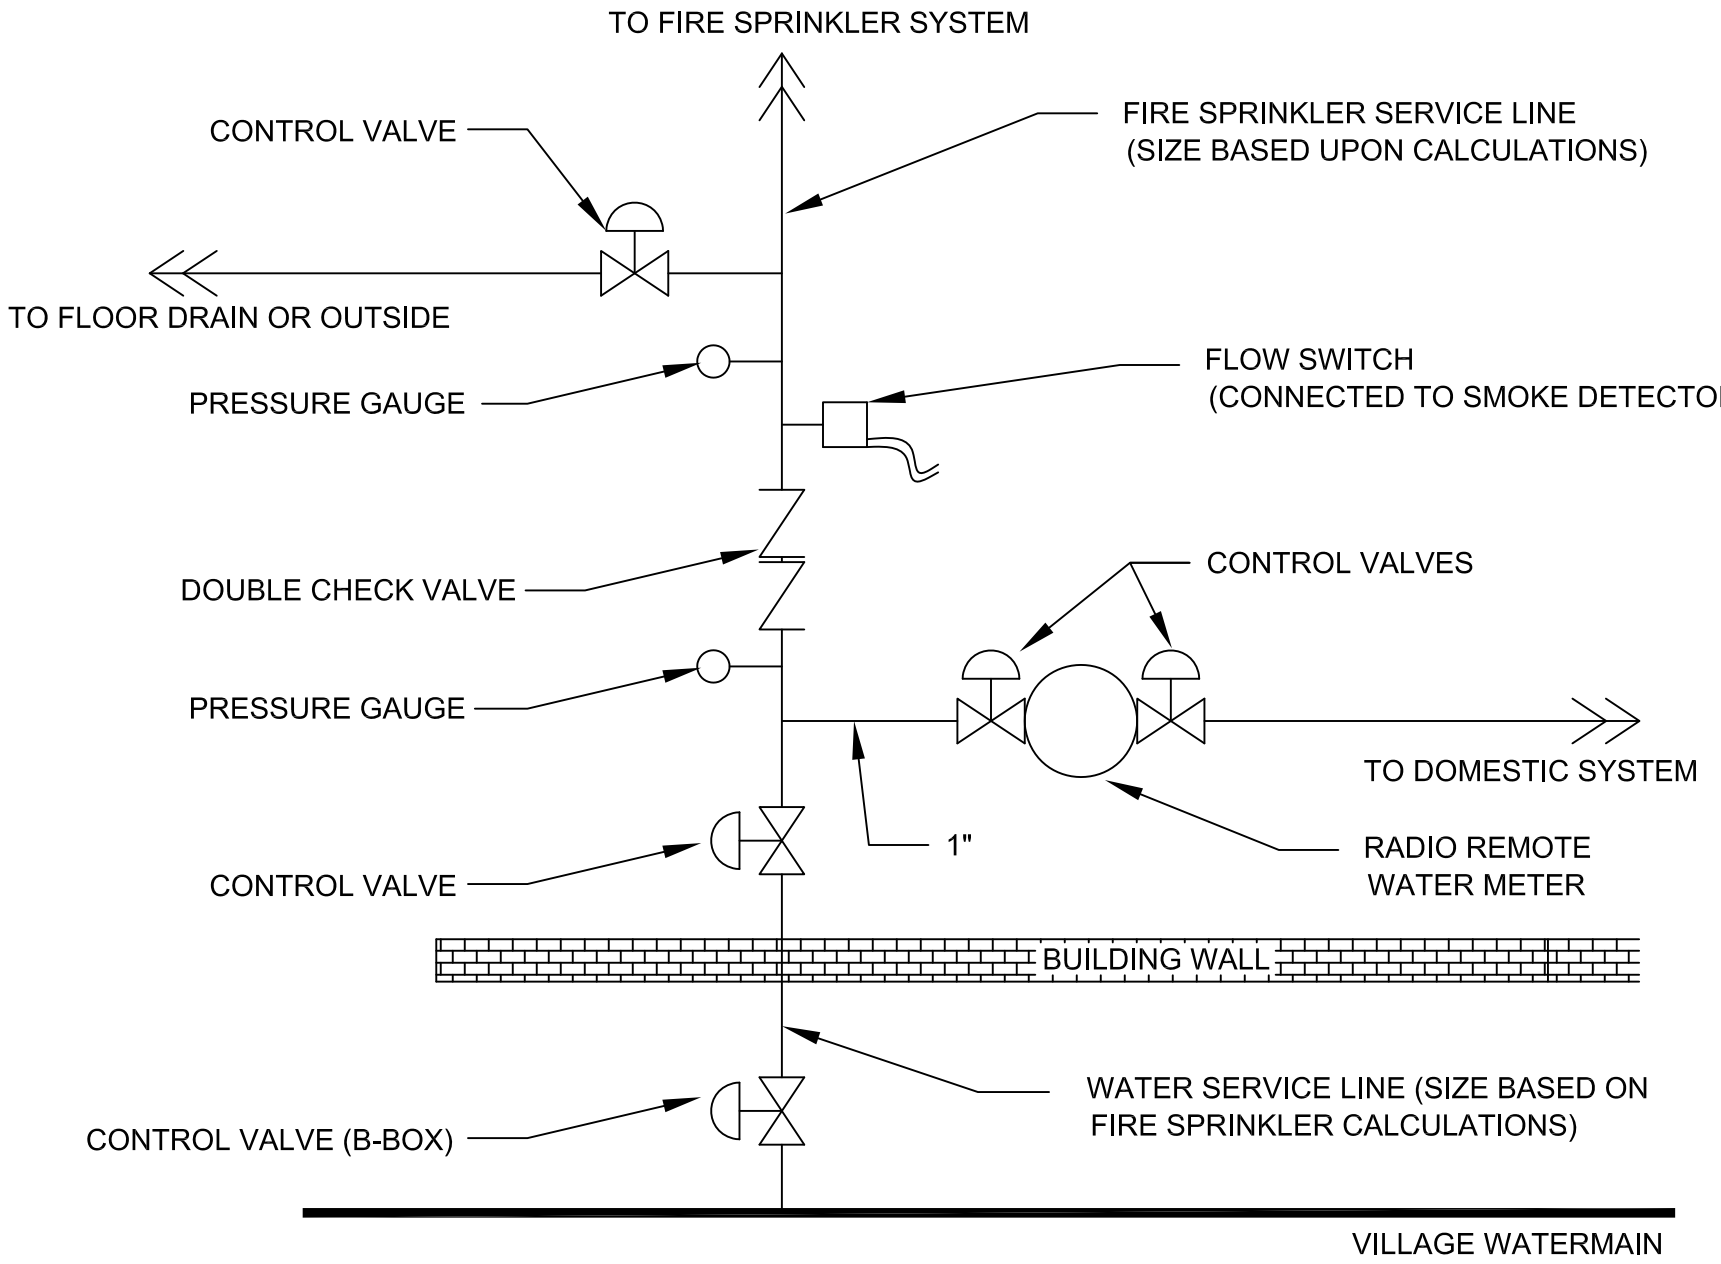

VILLAGE OF WHEELING
ILLINOIS

VILLAGE OF WHEELING
ENGINEERING DIVISION
2 COMMUNITY BOULEVARD
WHEELING, IL 60090
WWW.WHEELINGIL.GOV

WATER SERVICE SYSTEM - TOWNHOME

VILLAGE OF WHEELING SPECIFICATIONS AND DETAILS	REVISIONS		DETAIL NO.
	S.W.	11-28-01 AUTOCAD FILE	
FILE LOCATION	C.J.C.	01-29-08 AUTOCAD FILE	W-10
T:\ENGINEERING\STANDARDS			